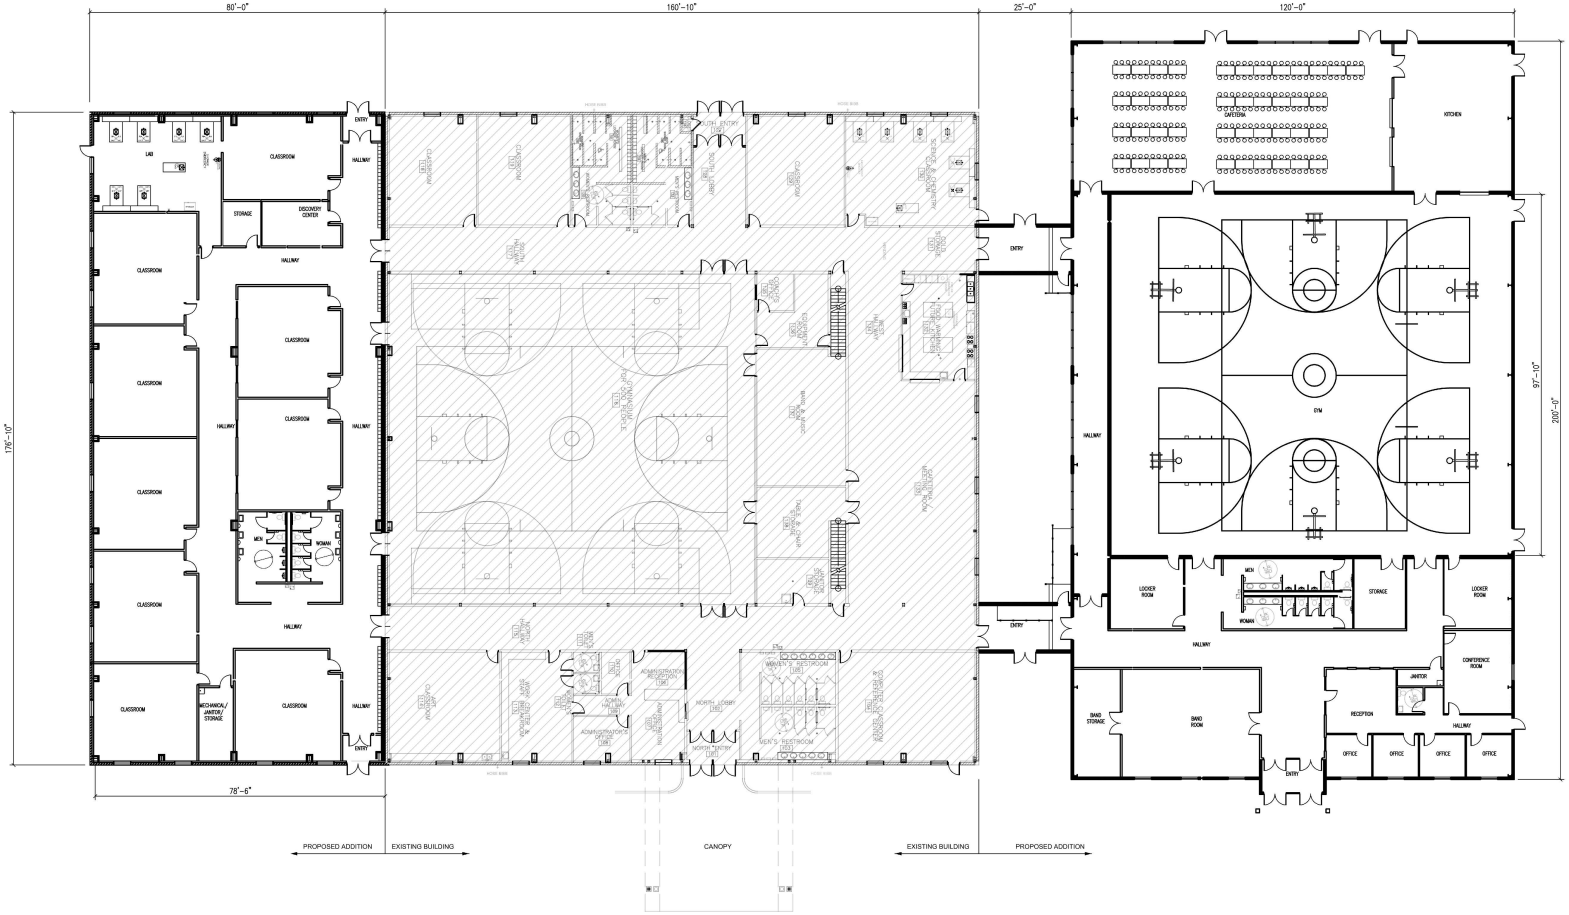

N

OVERALL FLOOR PLAN

SCALE: 1/16" = 1'-0"

NO.	DATE	BY	DESCRIPTION

REVISIONS

© COPYRIGHT Hamstra Builders, Inc.

DATE: 08/02/2022

SEAL

PROJECT TITLE:

DEMOTTE CHRISTIAN SCHOOL
PROPOSED ADDITION
-
DEMOTTE, INDIANA 46310

SHEET:

FLOOR PLAN FULL

HAMSTRA BUILDERS, INC.
CONTRACTORS & DEVELOPERS
12029 NORTH, 200 WEST - WHEATFIELD, INDIANA 46392
PHONE: (219) 956 - 3111 - FAX: (219) 956 - 3570
WEB SITE: http://www.hamstragroup.com

PROJECT NO.	22-614
SCALE:	AS SHOWN
DRAWN BY:	BL
CHECKED BY:	---

SHEET #

A101